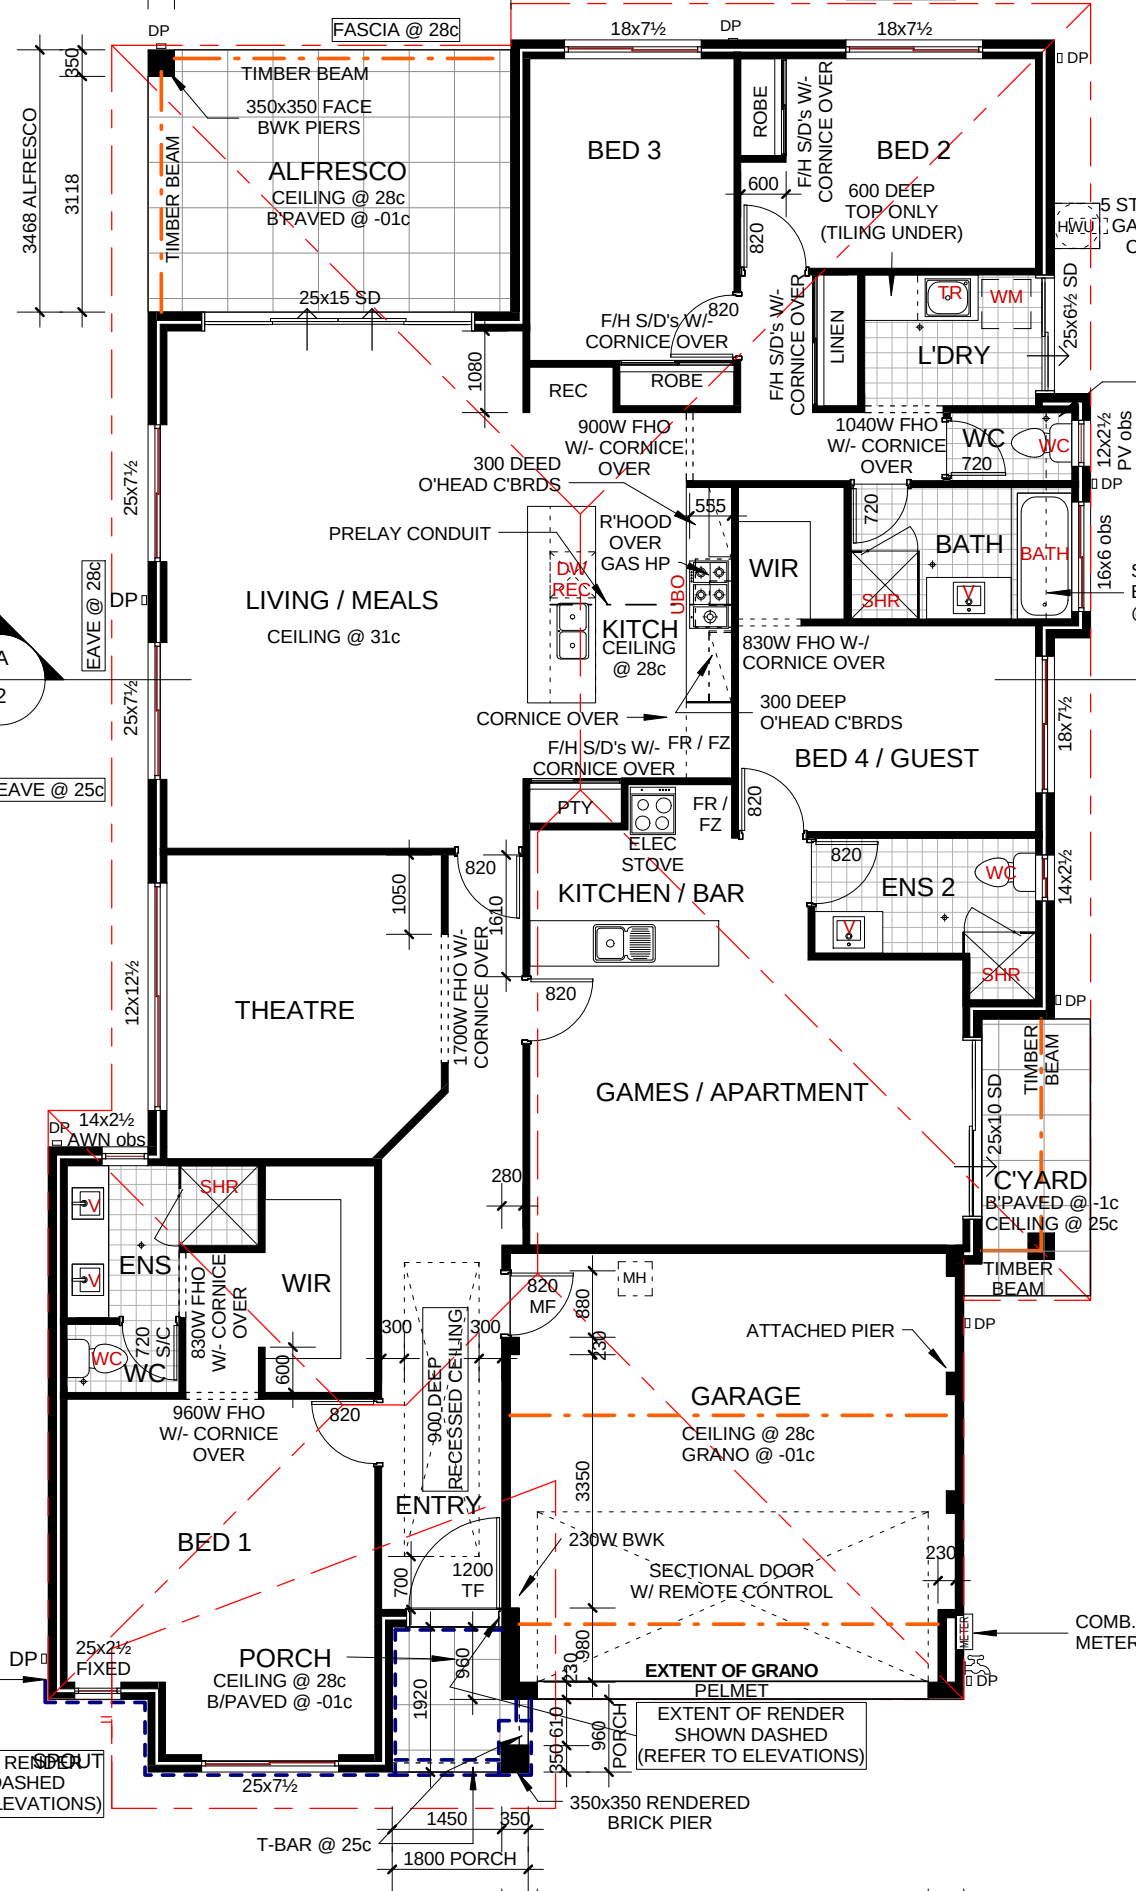
DP
FASCIA @ 28c
18x7½
DP
18x7½
DP
350
3118
3468 ALFRESCO
TIMBER BEAM
350x350 FACE
BWK PIERS
ALFRESCO
CEILING @ 28c
B'PAVED @ -01c
TIMBER BEAM
25x15 SD
BED 3
ROBE
600
F/H S/D's W/-
CORNICE OVER
BED 2
600 DEEP
TOP ONLY
(TILING UNDER)
820
820
F/H S/D's W/-
CORNICE OVER
HWU
5 ST
GA
C
LINEN
TR
WM
L'DRY
25x6½ SD
1080
REC
ROBE
F/H S/D's W/-
CORNICE OVER
900W FHO
W/- CORNICE
OVER
1040W FHO
W/- CORNICE
OVER
WC
WC
720
12x2½
PV obs
DP
300 DEED
O'HEAD C'BRDS
555
720
25x7½
PRELAY CONDUIT
R'HOOD
OVER
GAS HP
DW
REC
UBO
WIR
BATH
BATH
16x6 obs
SHR
V
DP
EAVE @ 28c
LIVING / MEALS
CEILING @ 31c
KITCH
CEILING
@ 28c
830W FHO W-/
CORNICE OVER
CORNICE OVER
300 DEEP
O'HEAD C'BRDS
25x7½
F/H S/D's W/-
CORNICE OVER
FR / FZ
BED 4 / GUEST
18x7½
EAVE @ 25c
PTY
FR /
FZ
820
ELEC
STOVE
820
ENS 2
WC
14x2½
1050
820
1610
KITCHEN / BAR
SHR
1700W FHO W/-
CORNICE OVER
820
12x12½
THEATRE
DP
TIMBER
BEAM
25x10 SD
GAMES / APARTMENT
14x2½
DR
AWN obs
280
C'YARD
B'PAVED @ -1c
CEILING @ 25c
SHR
V
V
ENS
WIR
TIMBER
BEAM
820
MF
MH
880
230
ATTACHED PIER
DP
830W FHO
W/- CORNICE
OVER
720
S/C
WC
WC
300
300
600
900 DEEP
RECESSED CEILING
960W FHO
W/- CORNICE
OVER
820
GARAGE
CEILING @ 28c
GRANO @ -01c
3350
ENTRY
BED 1
230W BWK
SECTIONAL DOOR
W/ REMOTE CONTROL
230
1200
TF
700
COMB.
METER
DP
25x2½
FIXED
PORCH
CEILING @ 28c
B/PAVED @ -01c
960
980
230
EXTENT OF GRANO
PELMET
DP
1920
960
610
350
PORCH
EXTENT OF RENDER
SHOWN DASHED
(REFER TO ELEVATIONS)
SPOUT
25x7½
1450
350
350x350 RENDERED
BRICK PIER
T-BAR @ 25c
1800 PORCH